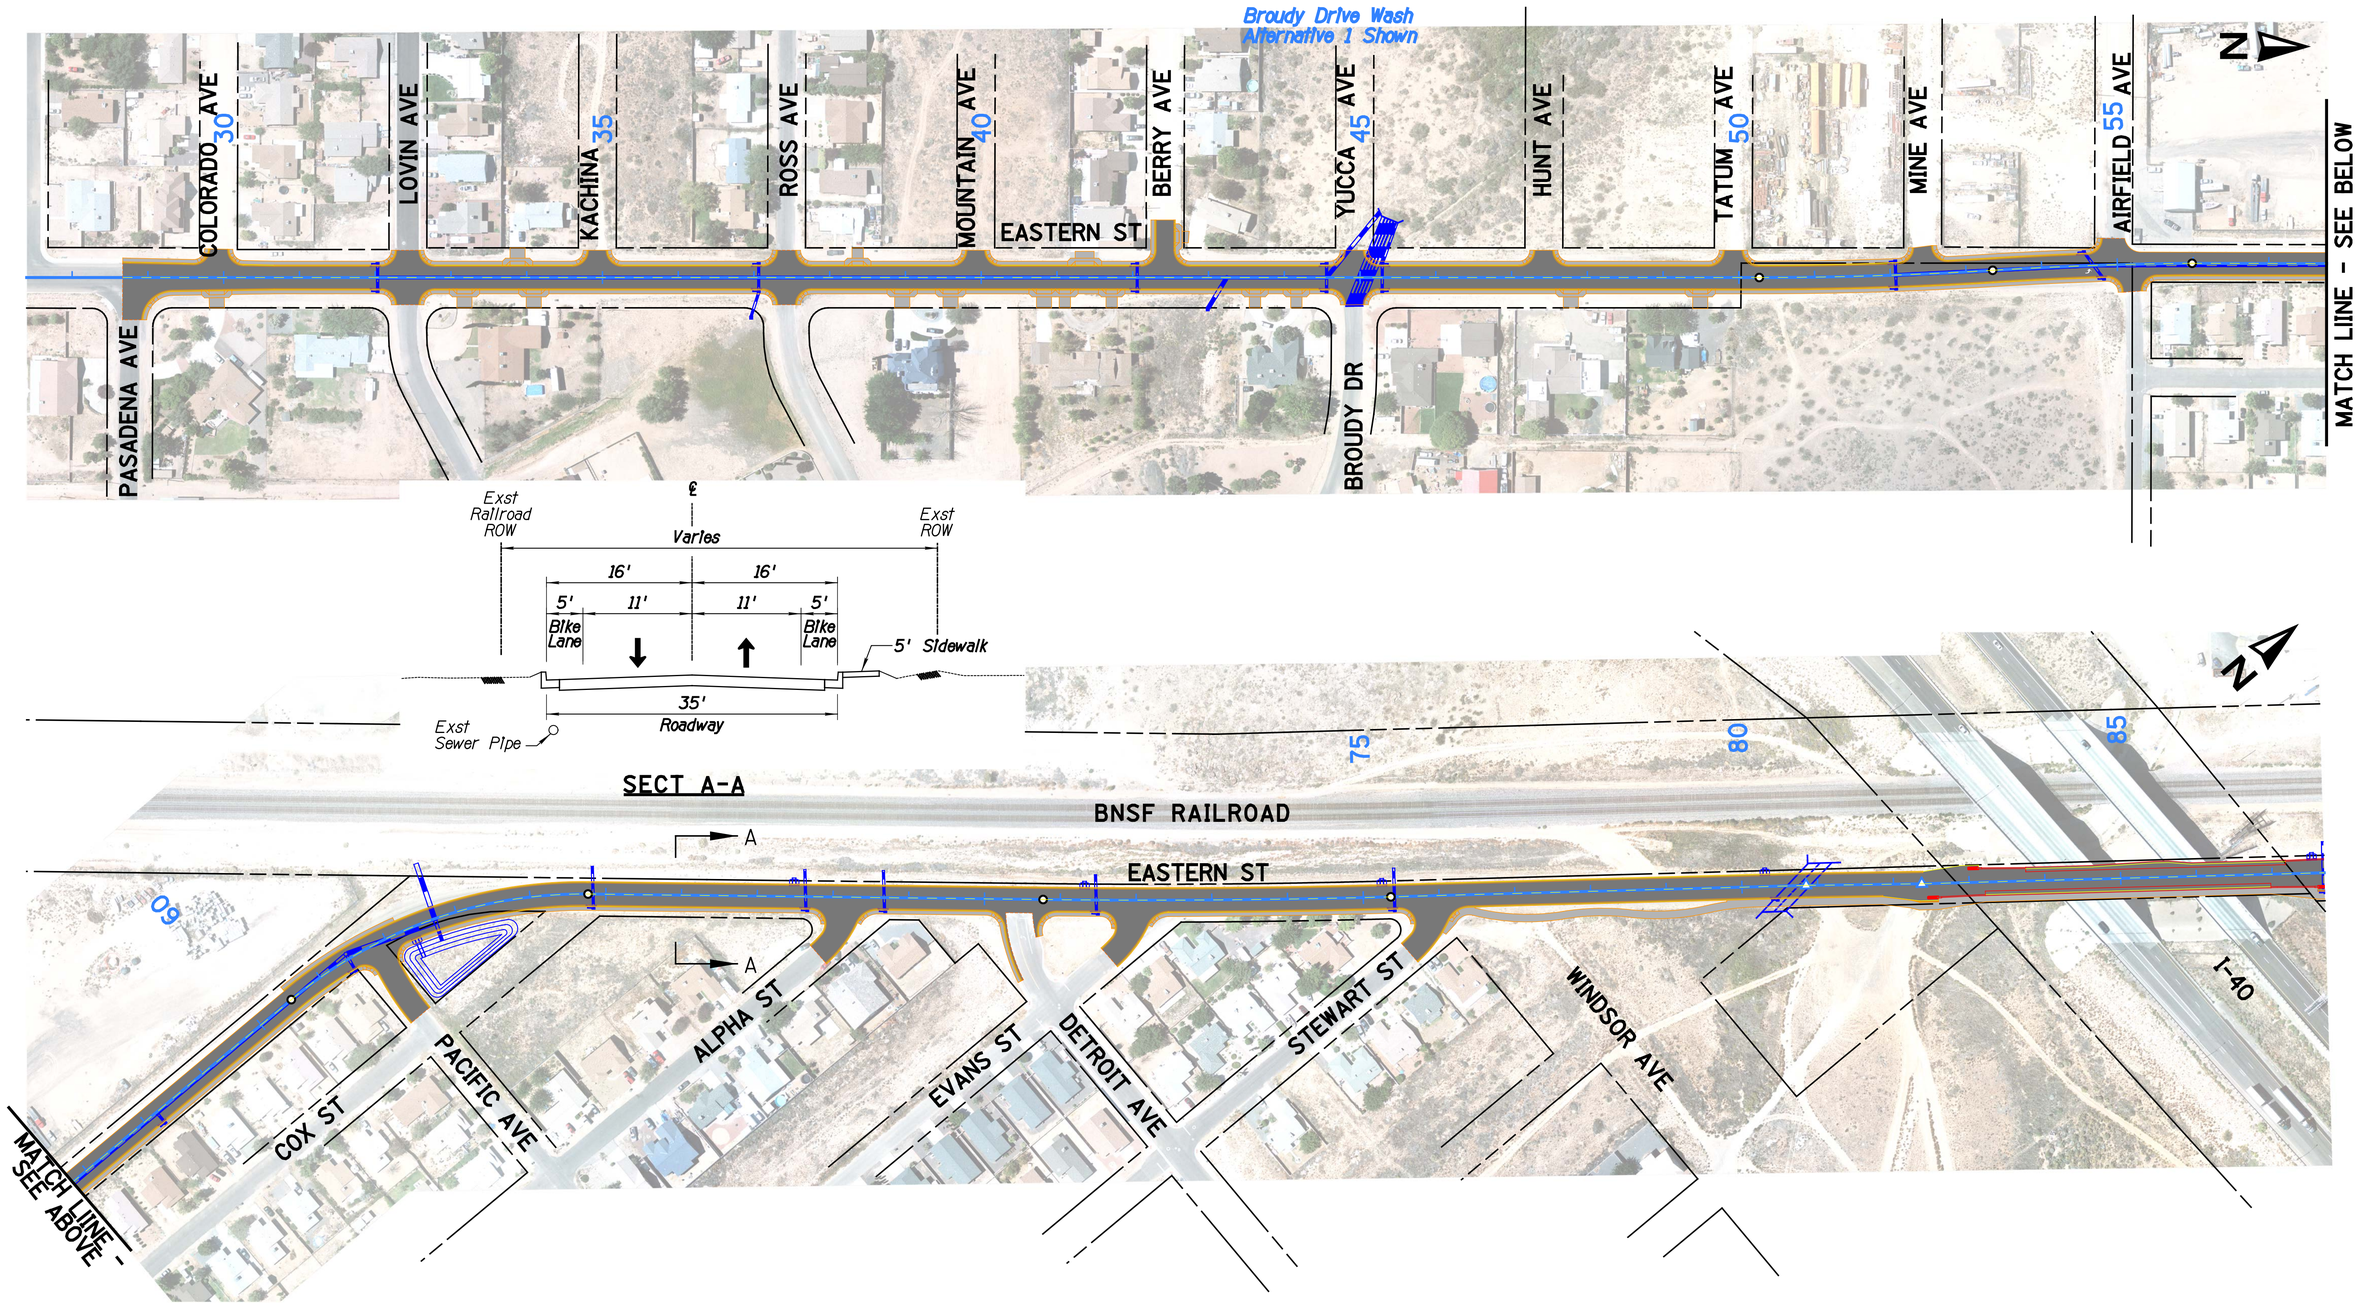

City of Kingman

EASTERN STREET DESIGN, PASADENA AVE TO AIRWAY AVE
CITY OF KINGMAN PROJECT ENG 15-048
INITIAL PROJECT ASSESSMENT 11-16-2015

FIGURE 1 (SHEET 1 OF 2)
SEGMENT 1 ALTERNATIVE 1A

SCALE: Hor: 1"=100'
Vert: 1"=100'
80 0 80 160
SCALE IN FEET

RPA RITOCH-POWELL & Associates
602-263-1177
www.ritochpowell.com

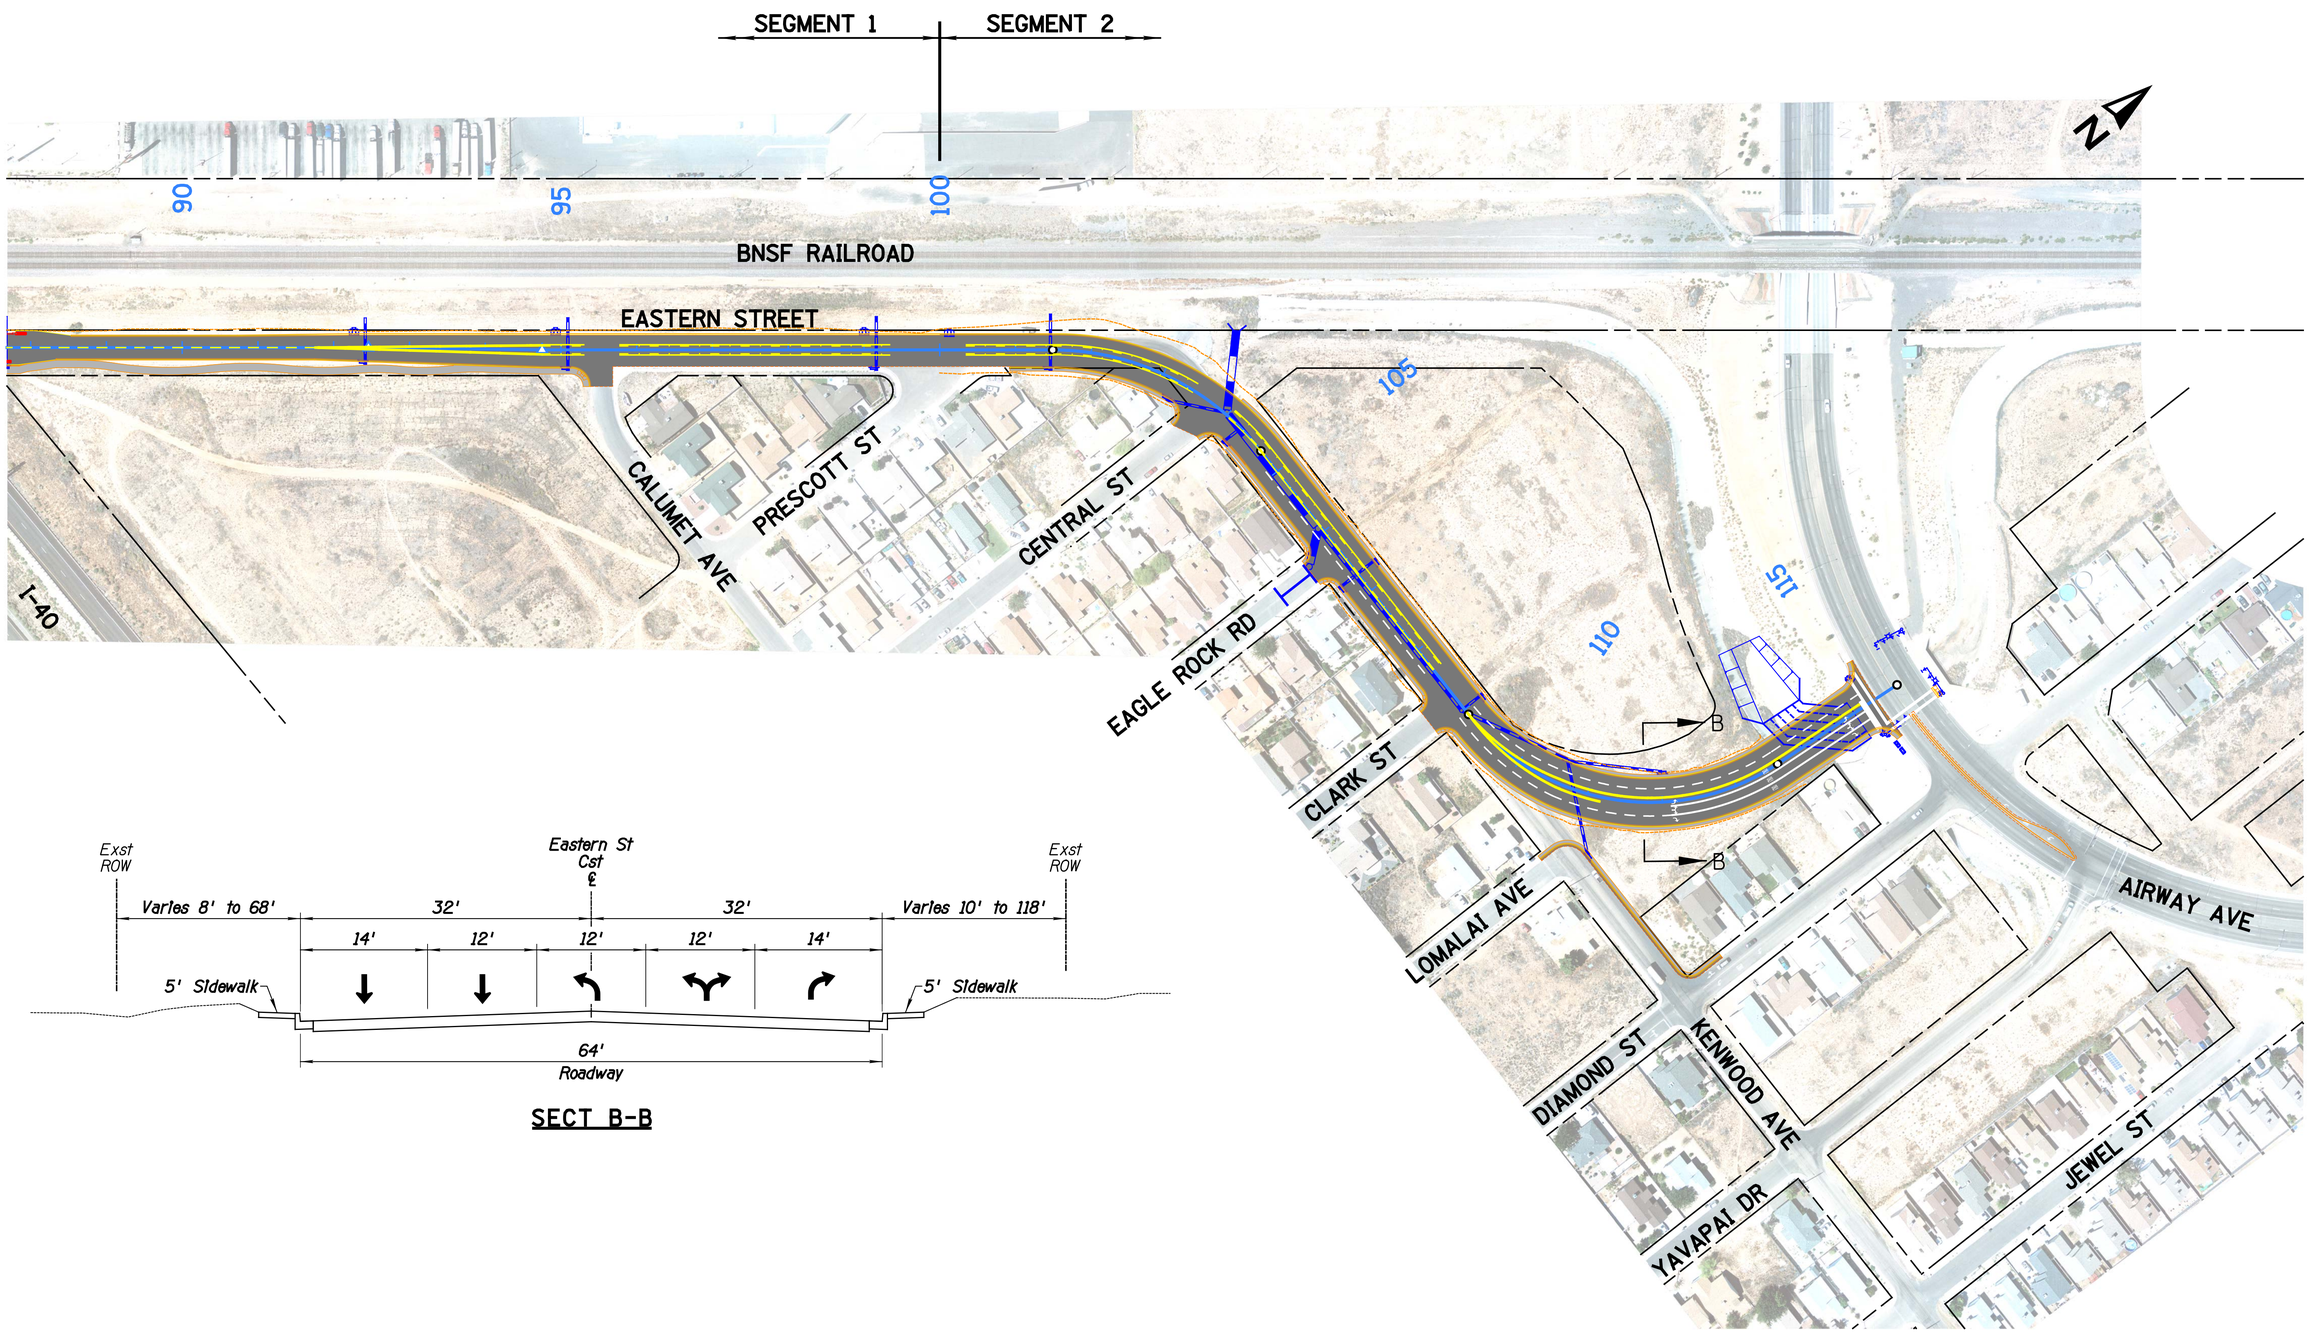

SECT B-B

City of Kingman

EASTERN STREET DESIGN, PASADENA AVE TO AIRWAY AVE
CITY OF KINGMAN PROJECT ENG 15-048
INITIAL PROJECT ASSESSMENT 11-16-2015

FIGURE 1 (SHEET 2 OF 2)
SEGMENT 1 ALTERNATIVE 1A
SEGMENT 2 ALTERNATIVE 2A

SCALE: Hor: 1"=100'
Vert: 1"=100'
40 0 80 160
SCALE IN FEET

RPA RITOCH-POWELL & Associates
602-263-1177
www.ritochpowell.com